Options: 12 Lekos on Front
30 Pars 64 on Front for General Wash
1 DF 50 Hazer
1 Avolite Tiger 2048 Channels

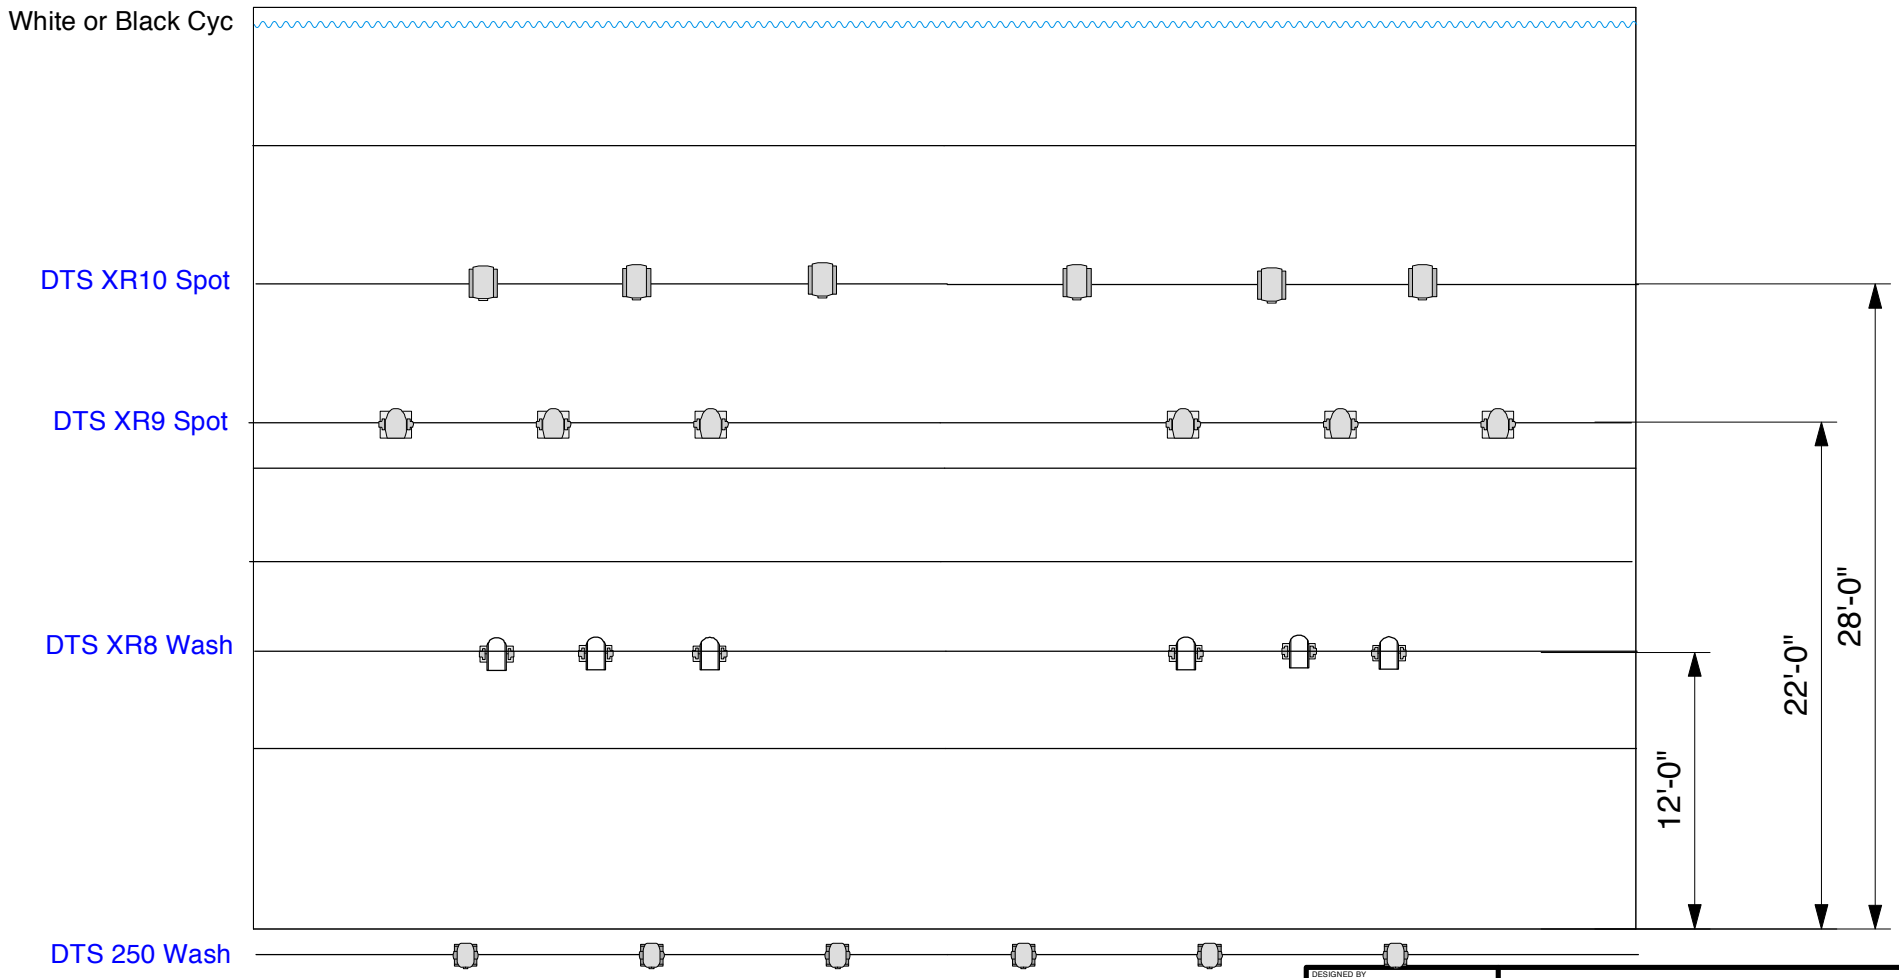

DESIGNED BY	Show Must Go On, Inc
DRAWN BY	Daniel Charif
CHECKED BY	Ben Lowe
APPROVED BY	Lorenzo Muñiz
OTHER APPROVALS	Ben Lowe
CAD FILE NAME	JLKC 2010 Top

TITLE: Lighting Plot JLKC Top
James L. Knight Center
2010

SIZE	CAGE CODE	DRAWING NO.	REV
Sm	no	# 2-April 22nd, 2010	Y

SCALE 1:100 | EST. WGT no | SHEET 1 OF 1